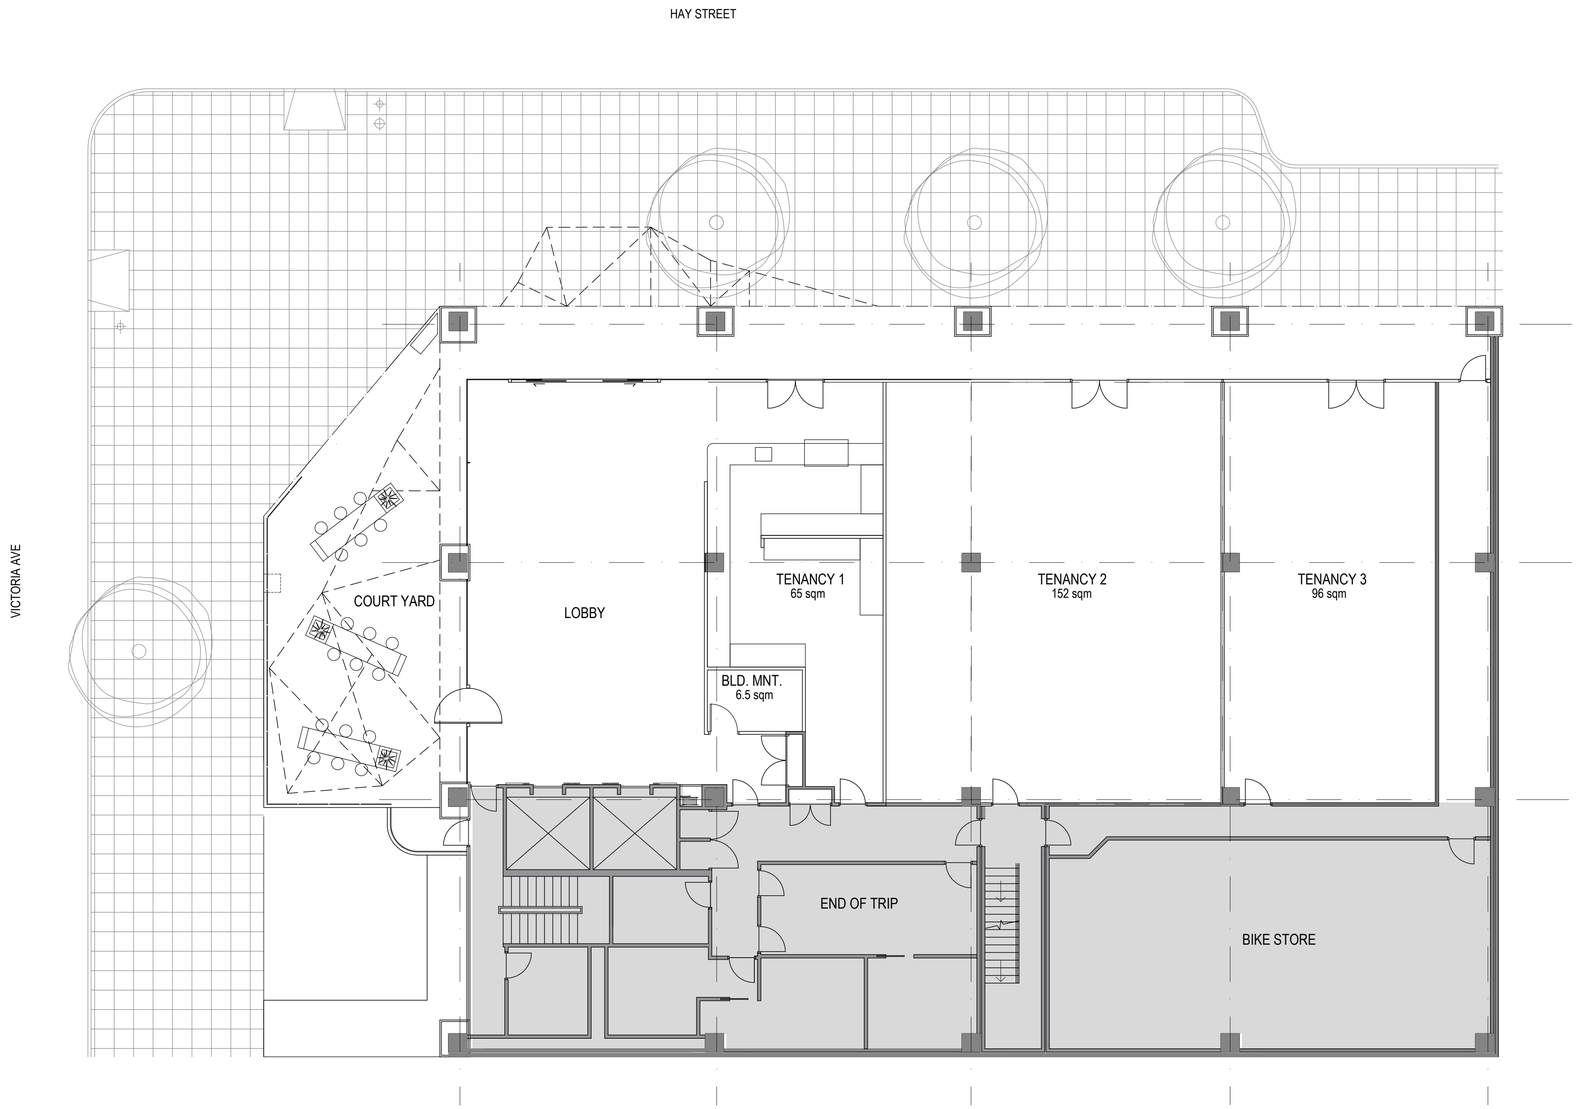

01 – GROUND FLOOR PLAN– SKETCH 1
SCALE: 1:100

incorp
ABN: 50 100 783 408

incorp perth
suite 1, ground floor
267 st georges terrace
perth wa 6000 australia

t 61 2 8213 8200
www.incorp.com.au

incorp
sydney melbourne brisbane
perth san francisco dubai

copyright
these drawings and design concepts remain the property of incorp property solutions group pty ltd and may not be reproduced whole or in part without the expressed permission of incorp.

note: all site measurements and services shall be checked prior to fabrication and/or construction. incorp shall be notified of any discrepancies on site. do not scale dimensions directly from drawings.

the contractor is to verify existing site conditions. the contractor is to check fixings to existing substrates prior to commencing work. the contractor is to install materials on site to manufacturer's recommendation. the contractor is to co-ordinate with all other trades on site. if any notation or dimensioning is unclear or conflicting, the contractor must first clarify with incorp before pricing, manufacturing or installing.

issue	rev	amendment	date	ckd	issue	rev	amendment	date	ckd
A		ISSUED FOR INFORMATION	21.04.17	SG					

client: WARRINGTON

site: 16 VICTORIA AVE PERTH, WA, 6000

design: SG

drawn: DL

drawing title: GROUND FLOOR PLAN SKETCH PLAN 1

scale: 1:100 @ A1

date: 31.03.17

project no: P17-0014

dwg no. a1 SK001

issue: A