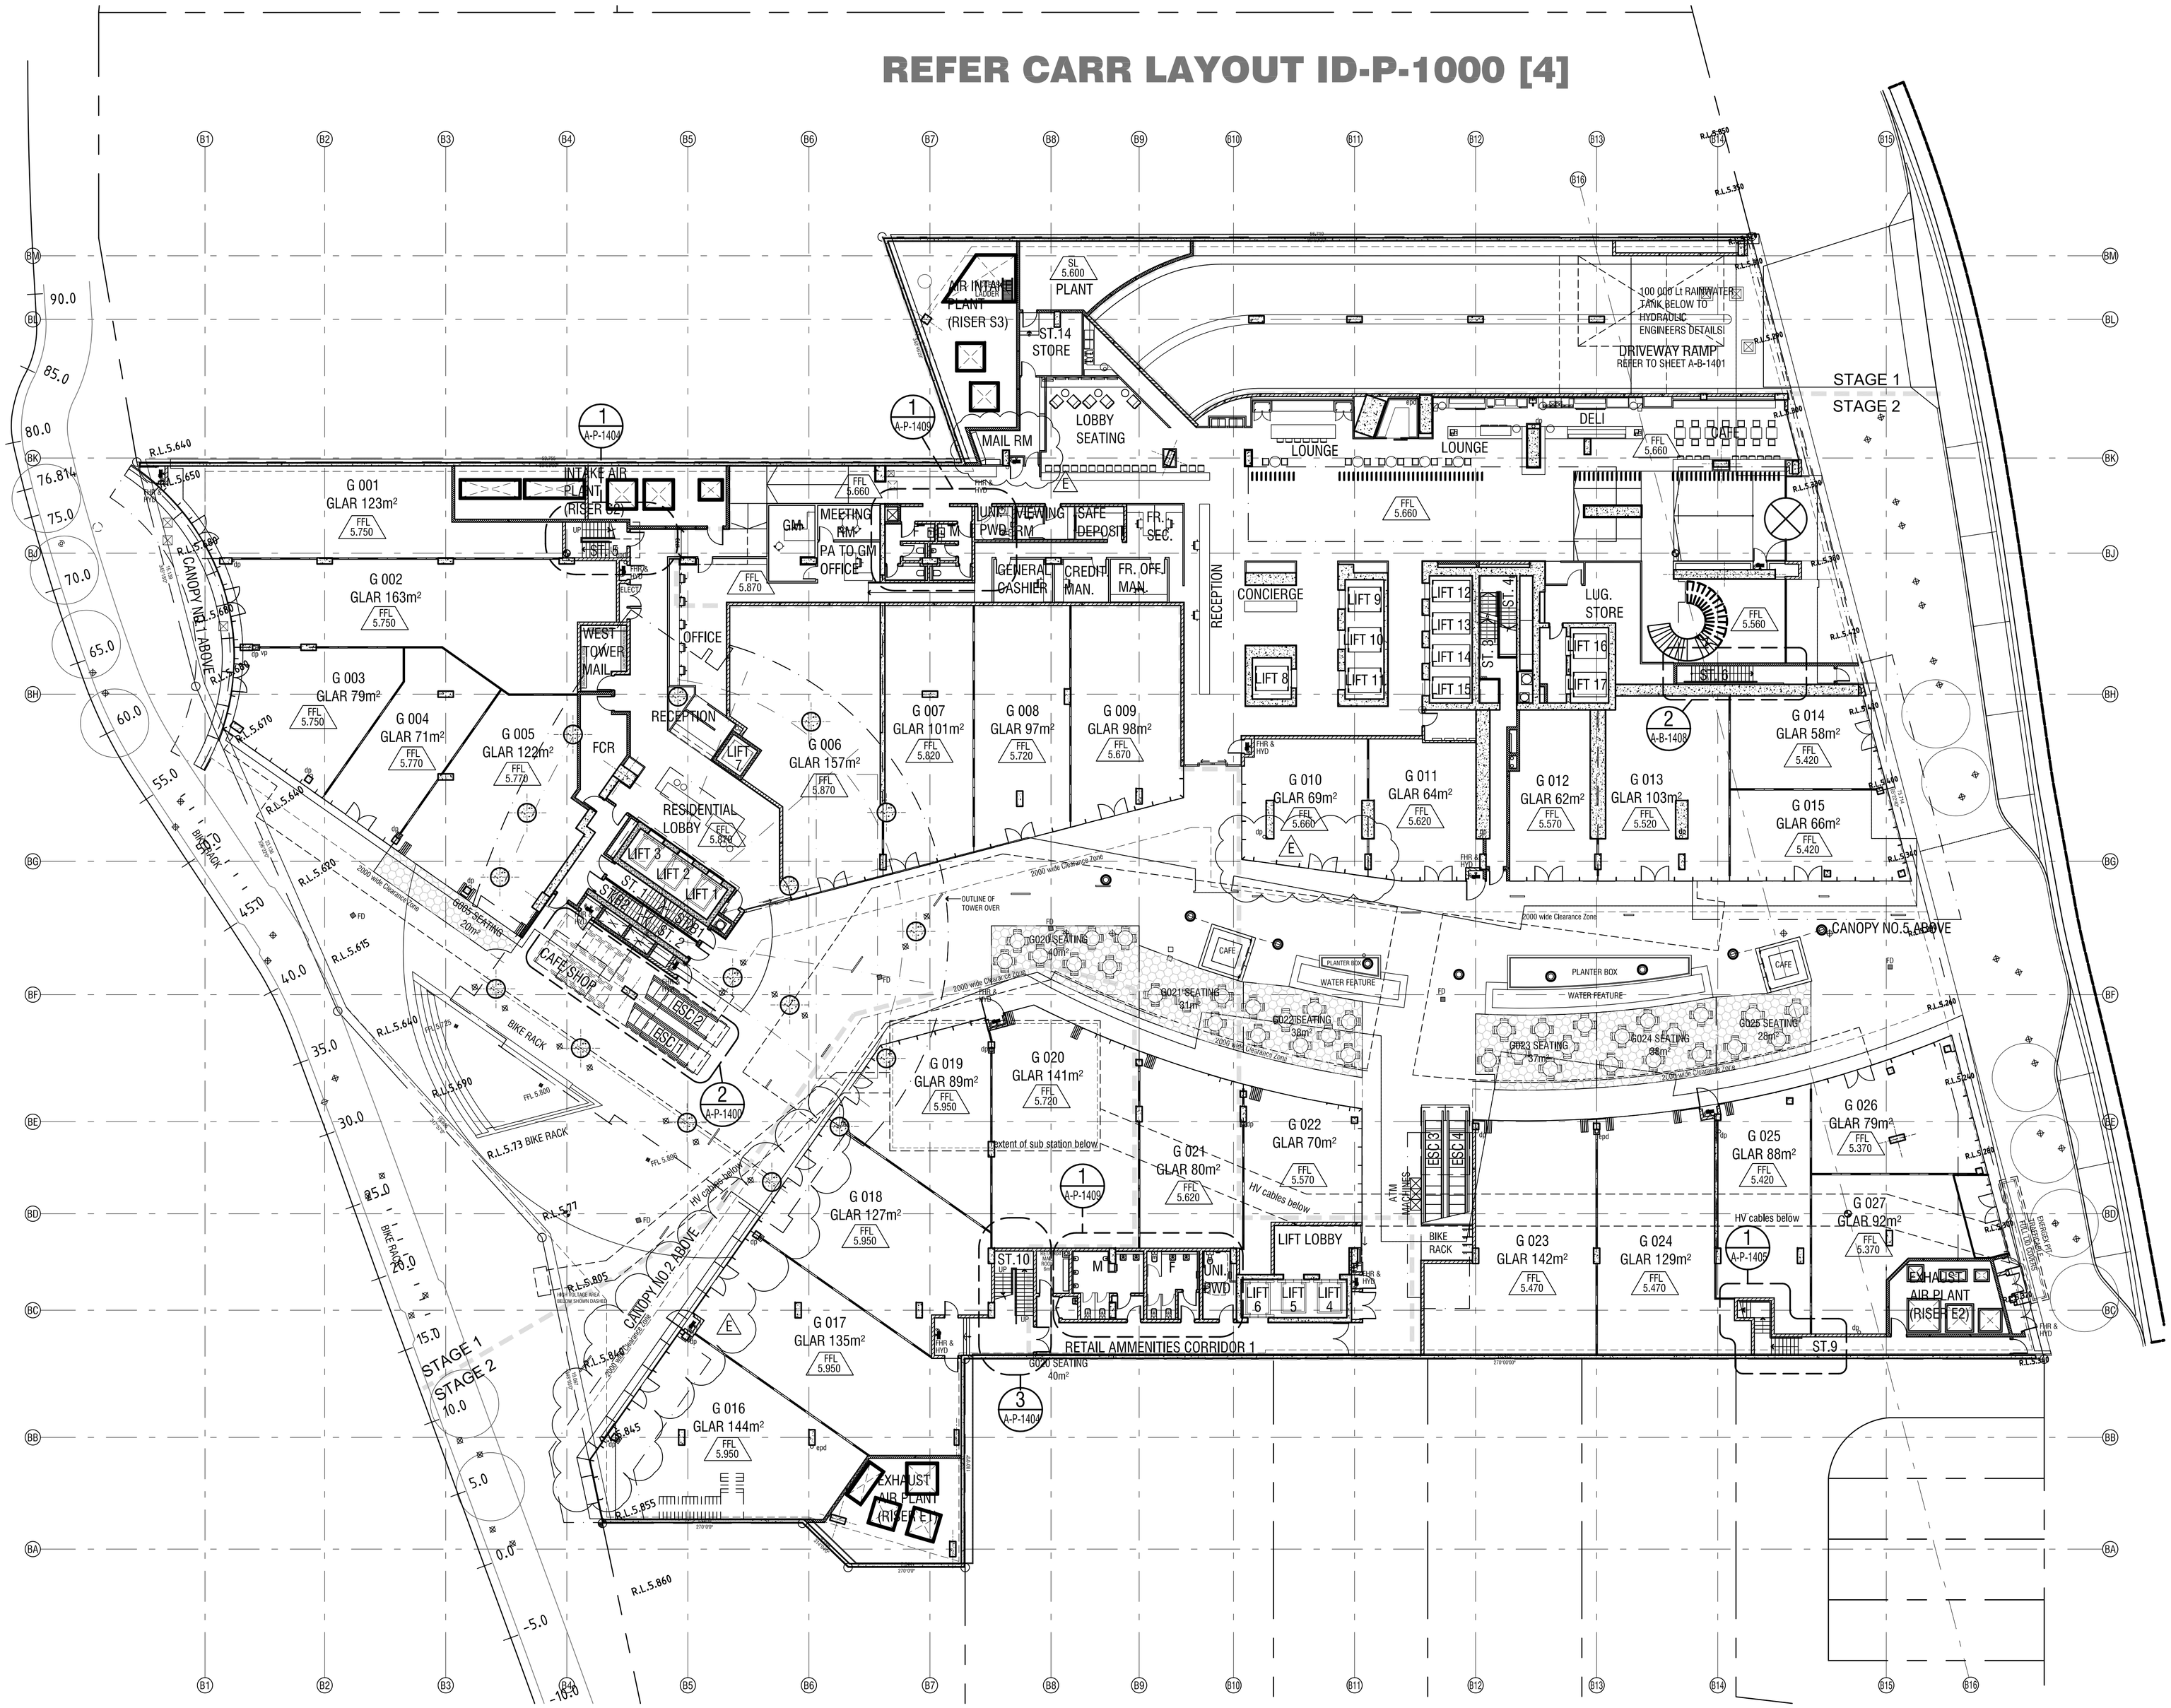

Malone Buchan Laird & Bawden Pty Ltd
A.B.N. 56 069 344 614
architecture | masterplanning | interiors | graphics

342 Wickham Street (PO Box 341)
Fortitude Valley Brisbane Qld 4006 AUSTRALIA
e tbg@brisbane.buchan.com.au
t +61 7 **3859 9222** **f** +61 7 3859 9234
www.buchan.com.au

A member of **The Buchan Group**

issue	date	description	ints	auth
10	06.08.09	HV CABLE PATH SHOWN REVISED CARR LAYOUT INCORPORATED RCC WALL TO STAIR 6 ISSUED FOR INFORMATION	AH	GC
11	14.08.09	BA ISSUE	KC	GC
12	19.08.09	LIFT 7 WALL TYPE ALTERED CARR LAYOUT REFERENCE CORRECTED	JL	GC
13	04.09.09	WATER FEATURE & PLANTER BOX ADDED NEW TILT PANEL WALL ADDED BLOCK WALL LAYOUT ALTERED	KC	GC
14	23.10.09	ALL DOOR NUMBERS REVISED	KC	GC
15	30.10.09	ISSUED FOR CO-ORDINATION	KC	GC
16	11.11.09	BLOCKWORK SETOUT ALTERED	JL	GC
A	20.11.09	ISSUED FOR CONSTRUCTION	KC	GC
B	07.12.09	ACCESS LADDER AER AMENDED STAIR 14 SHOWN EXTENT OF RAMP SHOWN SECURITY GRILLE TO WEST TOWER RECEPTION SHOWN LIFT 4 & 5 LOBBY AMENDED NEW BLOCKWORK WALL ADDED TO G005 OUTDOOR SEATING AREA AMENDED	AH	GC
	15.12.09	CAFE/DELI FFL AMENDED HILTON LOBBY RAMP EXTENTS AMENDED		
	16.12.09	FHR CUPBOARD AMENDED		
	12.01.10	DOOR TO RISER E 2 RELOCATED OUTDOOR SEATING AREA ALTERED CLIENTS VALUE ENHANCEMENT REQUEST ADDED		
C	13.01.10	RISER E2 BLOCK WALL LAYOUT ALTERED AS REQUESTED BY MECH. ENGINEER TENANCY G027 AREA ALTERED OUTDOOR SEATING AREA ALTERED	JL	GC
	25.01.10	BOH RAMP WIDEN AS REQUESTED		
D	02.02.10	OUTDOOR SEATING AREA ALTERED DOORS MOVED, WALL SETOUT AMENDED. MAILBOXES ADDED, FHR RELOCATED.	JL AH	GC GC
	16.02.10	G005 OUTDOOR SEATING AREA ADDED AS REQUESTED BY MPLEX	JL	GC
E	02.02.10	GLAZING MULLIONS & DOORS AMENDED TO ALIGN WITH L2 BALCONY POSTS.	AG	GC

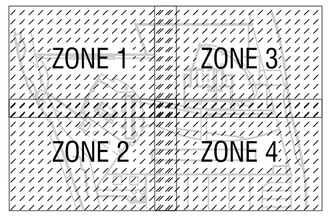

KEY PLAN

Brookfield MULTIPLEX

Hilton Surfers Paradise Hotel and Residences

Podium Ground Floor Plan

purpose FOR COSTRUCTION

0 — 10m

scale 1:200@A1

project no 708157

date MARCH 2009

file X:\708\708157\ARCH\PLOT\CD\BASEMENT & PODIUM\A-P-1000.d

dwn	dwg no	issue
AH	A-P-1000	E

Do not scale this drawing. Verify all dimensions on site before commencing any work. Copyright © This drawing remains the property of Malone Buchan Laird & Bawden. Reproduction in whole or in part forbidden.

THE BUCHAN GROUP